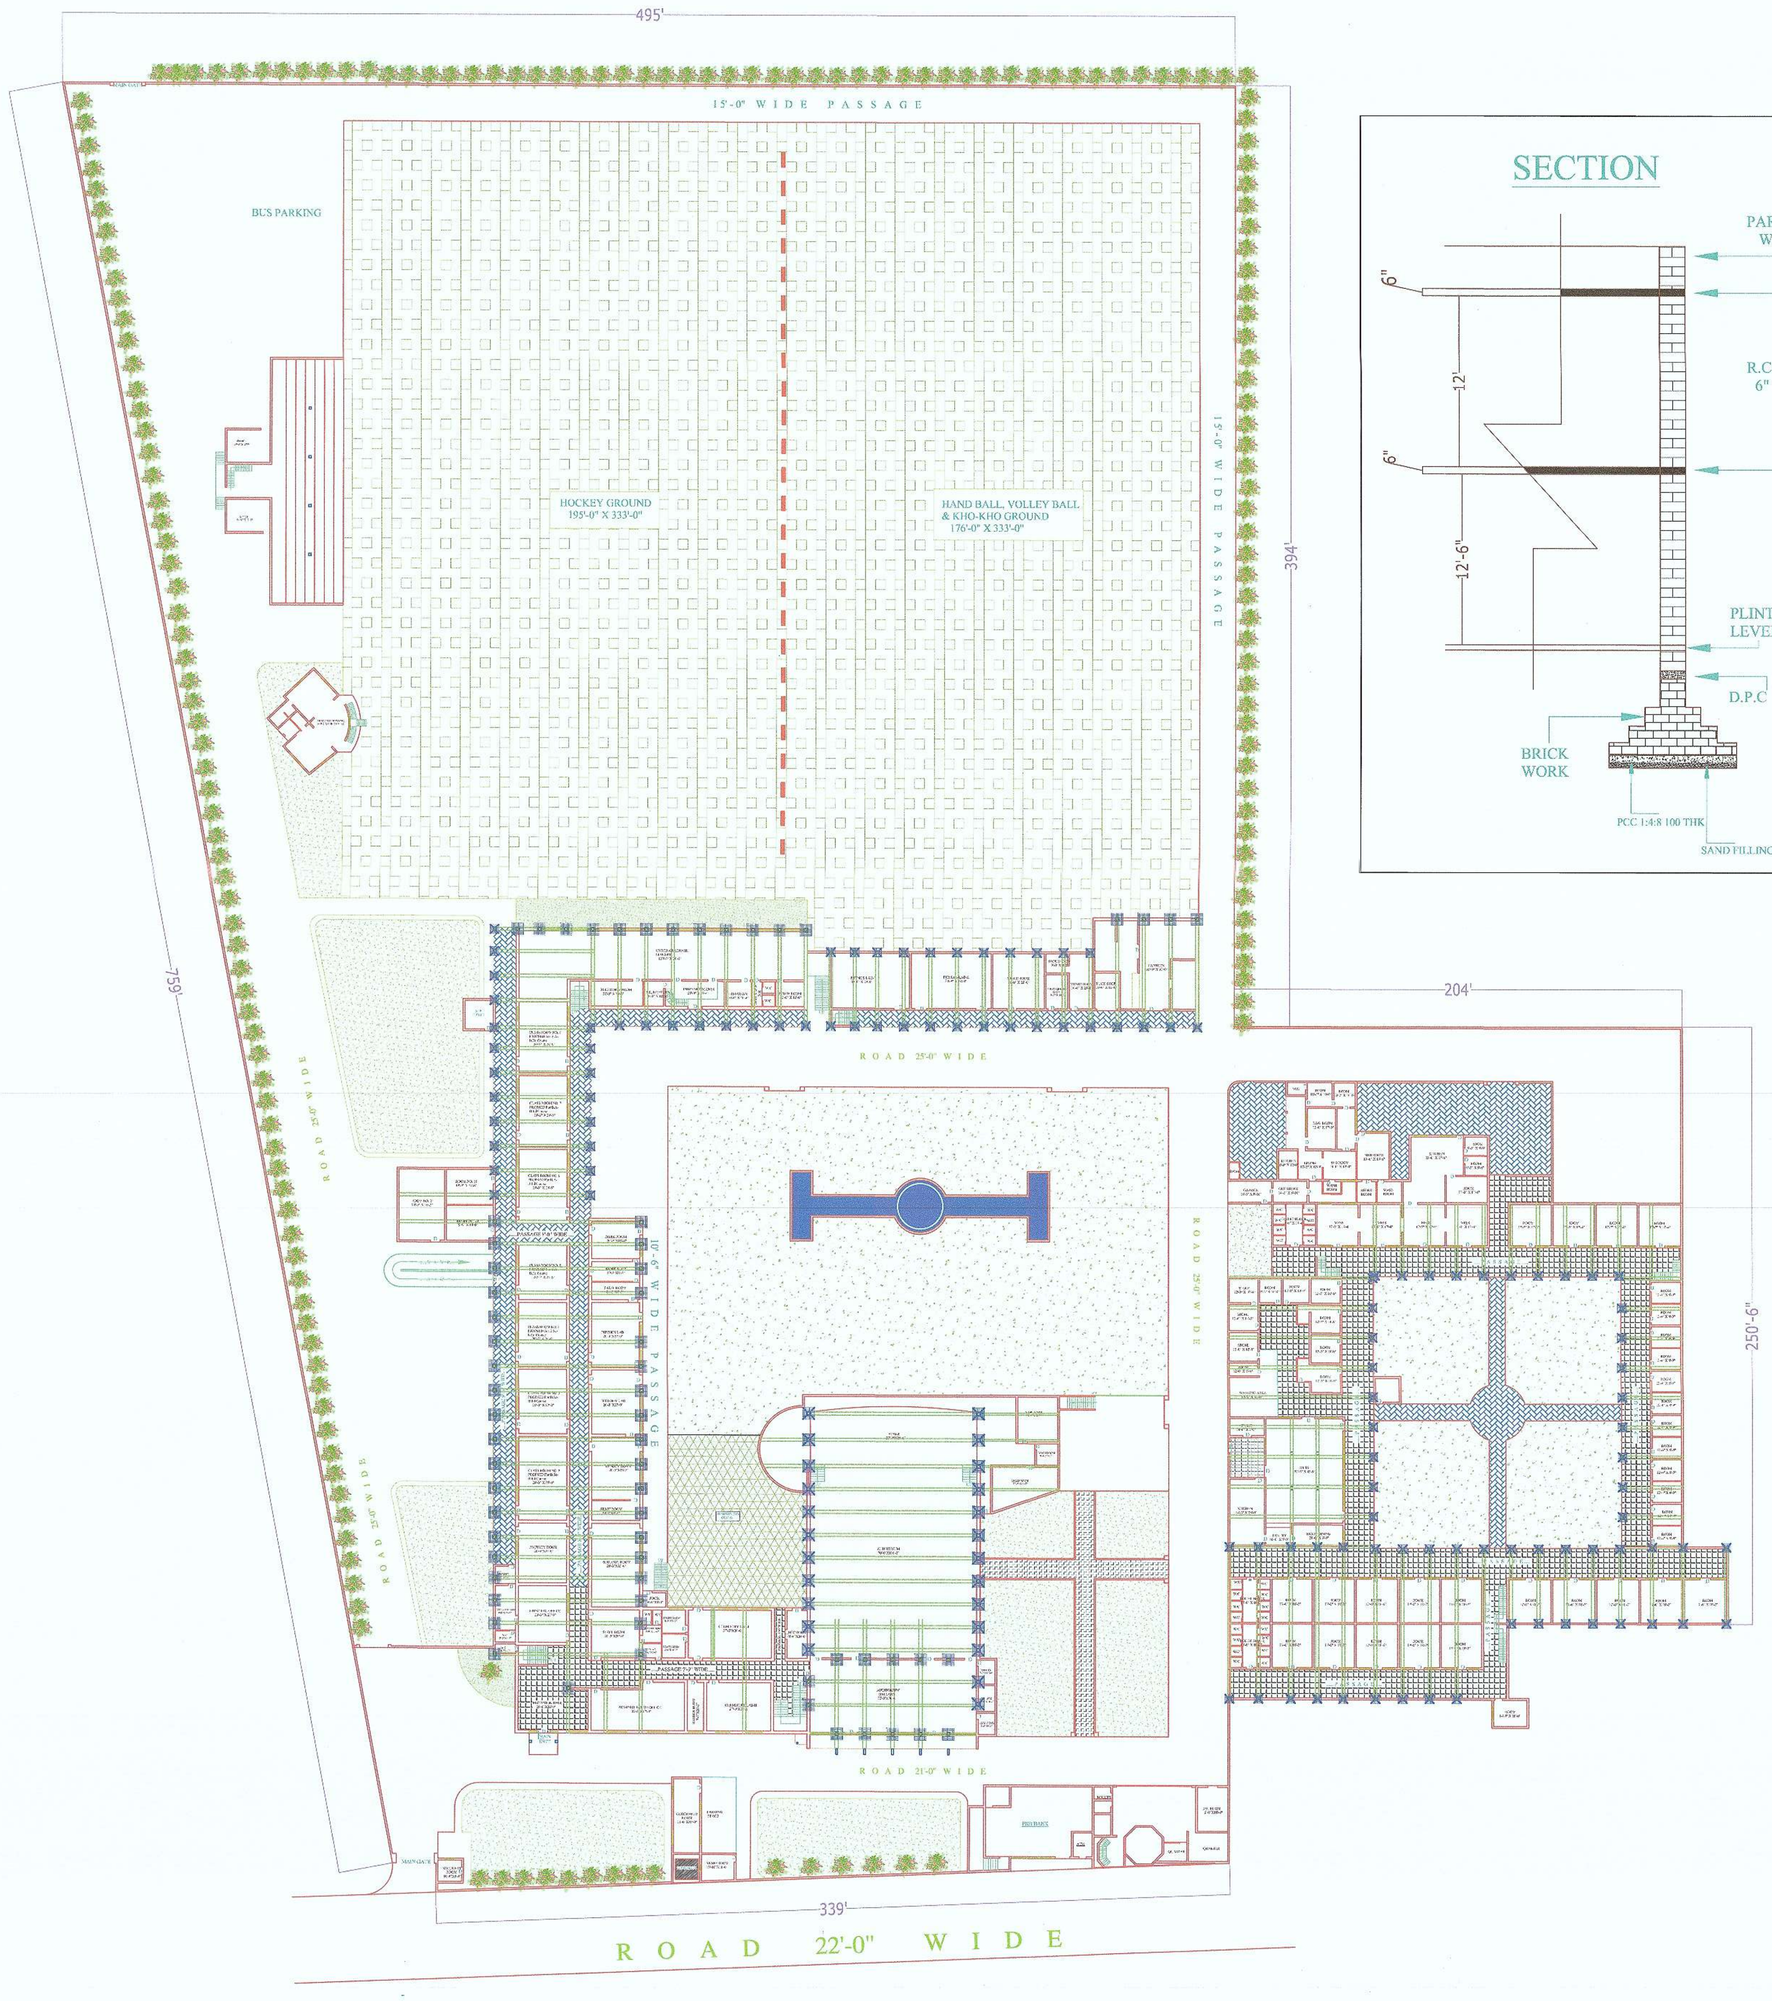

SECTION

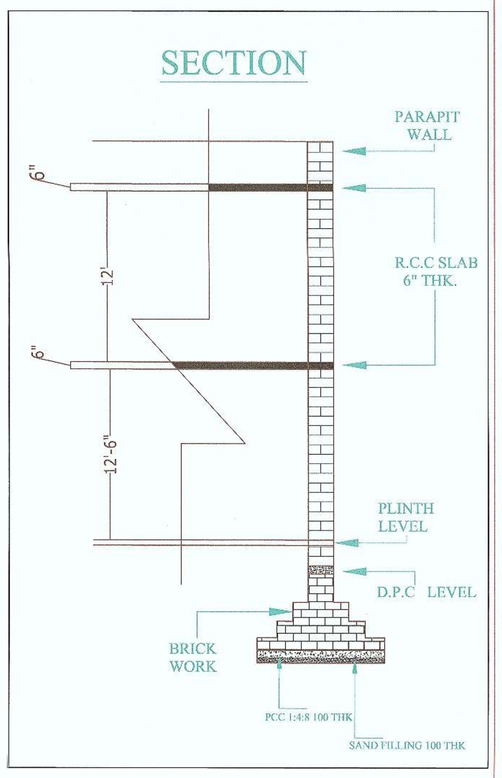

DRAWING TITLE

EXISTING BUILDING PLAN OF KHALSA COLLEGE FOR WOMEN MANAGED BY GURU HARGOBIND UJAGAR HARI TRUST, SIDHWAN KHURD TEHSIL JAGRAON, LUDHIANA , (PUNJAB)

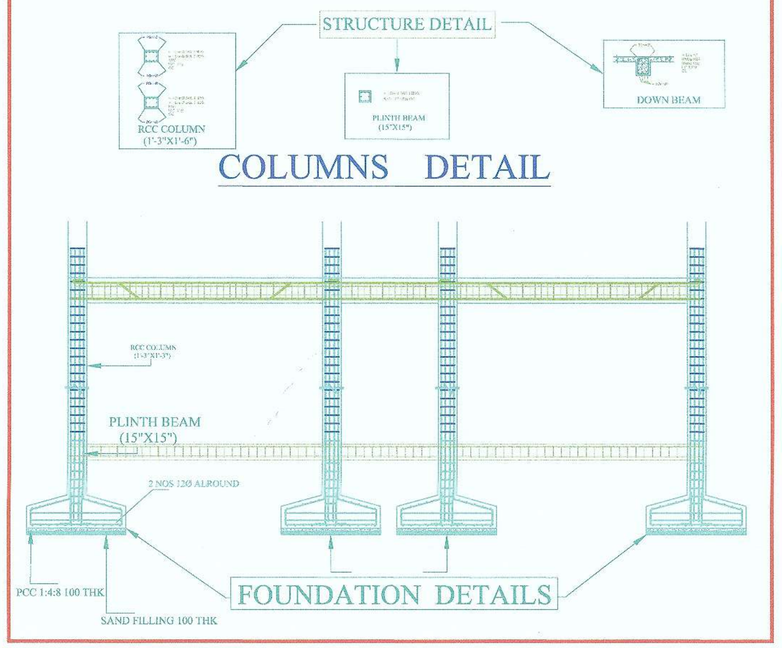

SR. NO.	AREA STATEMENT
1.	TOTAL PLOT AREA = 369996 Sqft.= 41110.66 Sqyds = 34386.24 Sqmts
2.	GROUND FLOOR COVD. AREA = 86545.52 Sqft.= 9616.16 Sqyds = 8043.26 Sqmts
3.	FIRST FLOOR COVD. AREA = 53842.65 Sqft.= 5982.51 Sqyds = 5003.96 Sqmts
4.	TOTAL COVD. AREA = 140388.17 Sqft. = 15598.68 Sqyds = 13047.22

DIRECTION

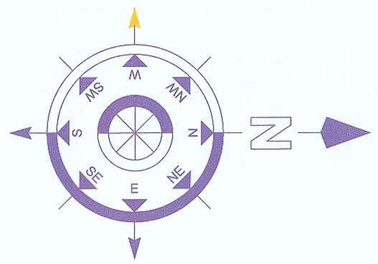

APPLICANT

Principal,
Khalsa College for Women,
Sidhwan Khurd (Ludhiana).

Sarpanch
Gram Panchayat
Vill. Sidhwan Khurd, (Ldh

BUILDING PLAN (GROUND FLOOR PLAN)
KHALSA COLLEGE FOR WOMEN
MANAGED BY GURU HARGOBIND UJAGAR HARI TRUST
SIDHWAN KHURD, TEHSIL JAGRAON, DISTT LUDHIANA